





4535 Normal Blvd. Ste. #101
Lincoln, NE 68506
(402)423-5202
(402)423-5211
www.huskersurveying.com

Survey of part of the North Half of Section 13
T. 1 N. R. 12 E. of the 6th P.M.
Pawnee County, Nebraska
Date of Survey October 29, 2025 Job No. 8174

SURVEY RECORD

Survey for: Burt Lunn
7914 N. 279th St.
Valley, Nebraska 68064

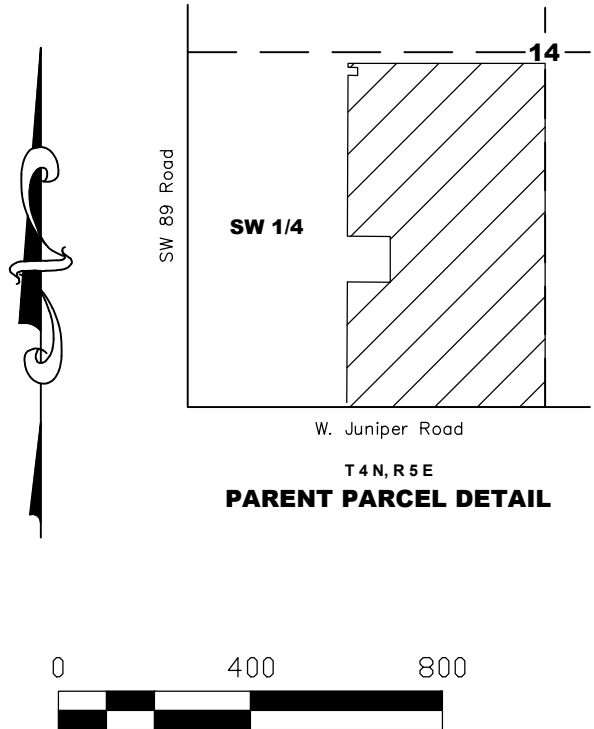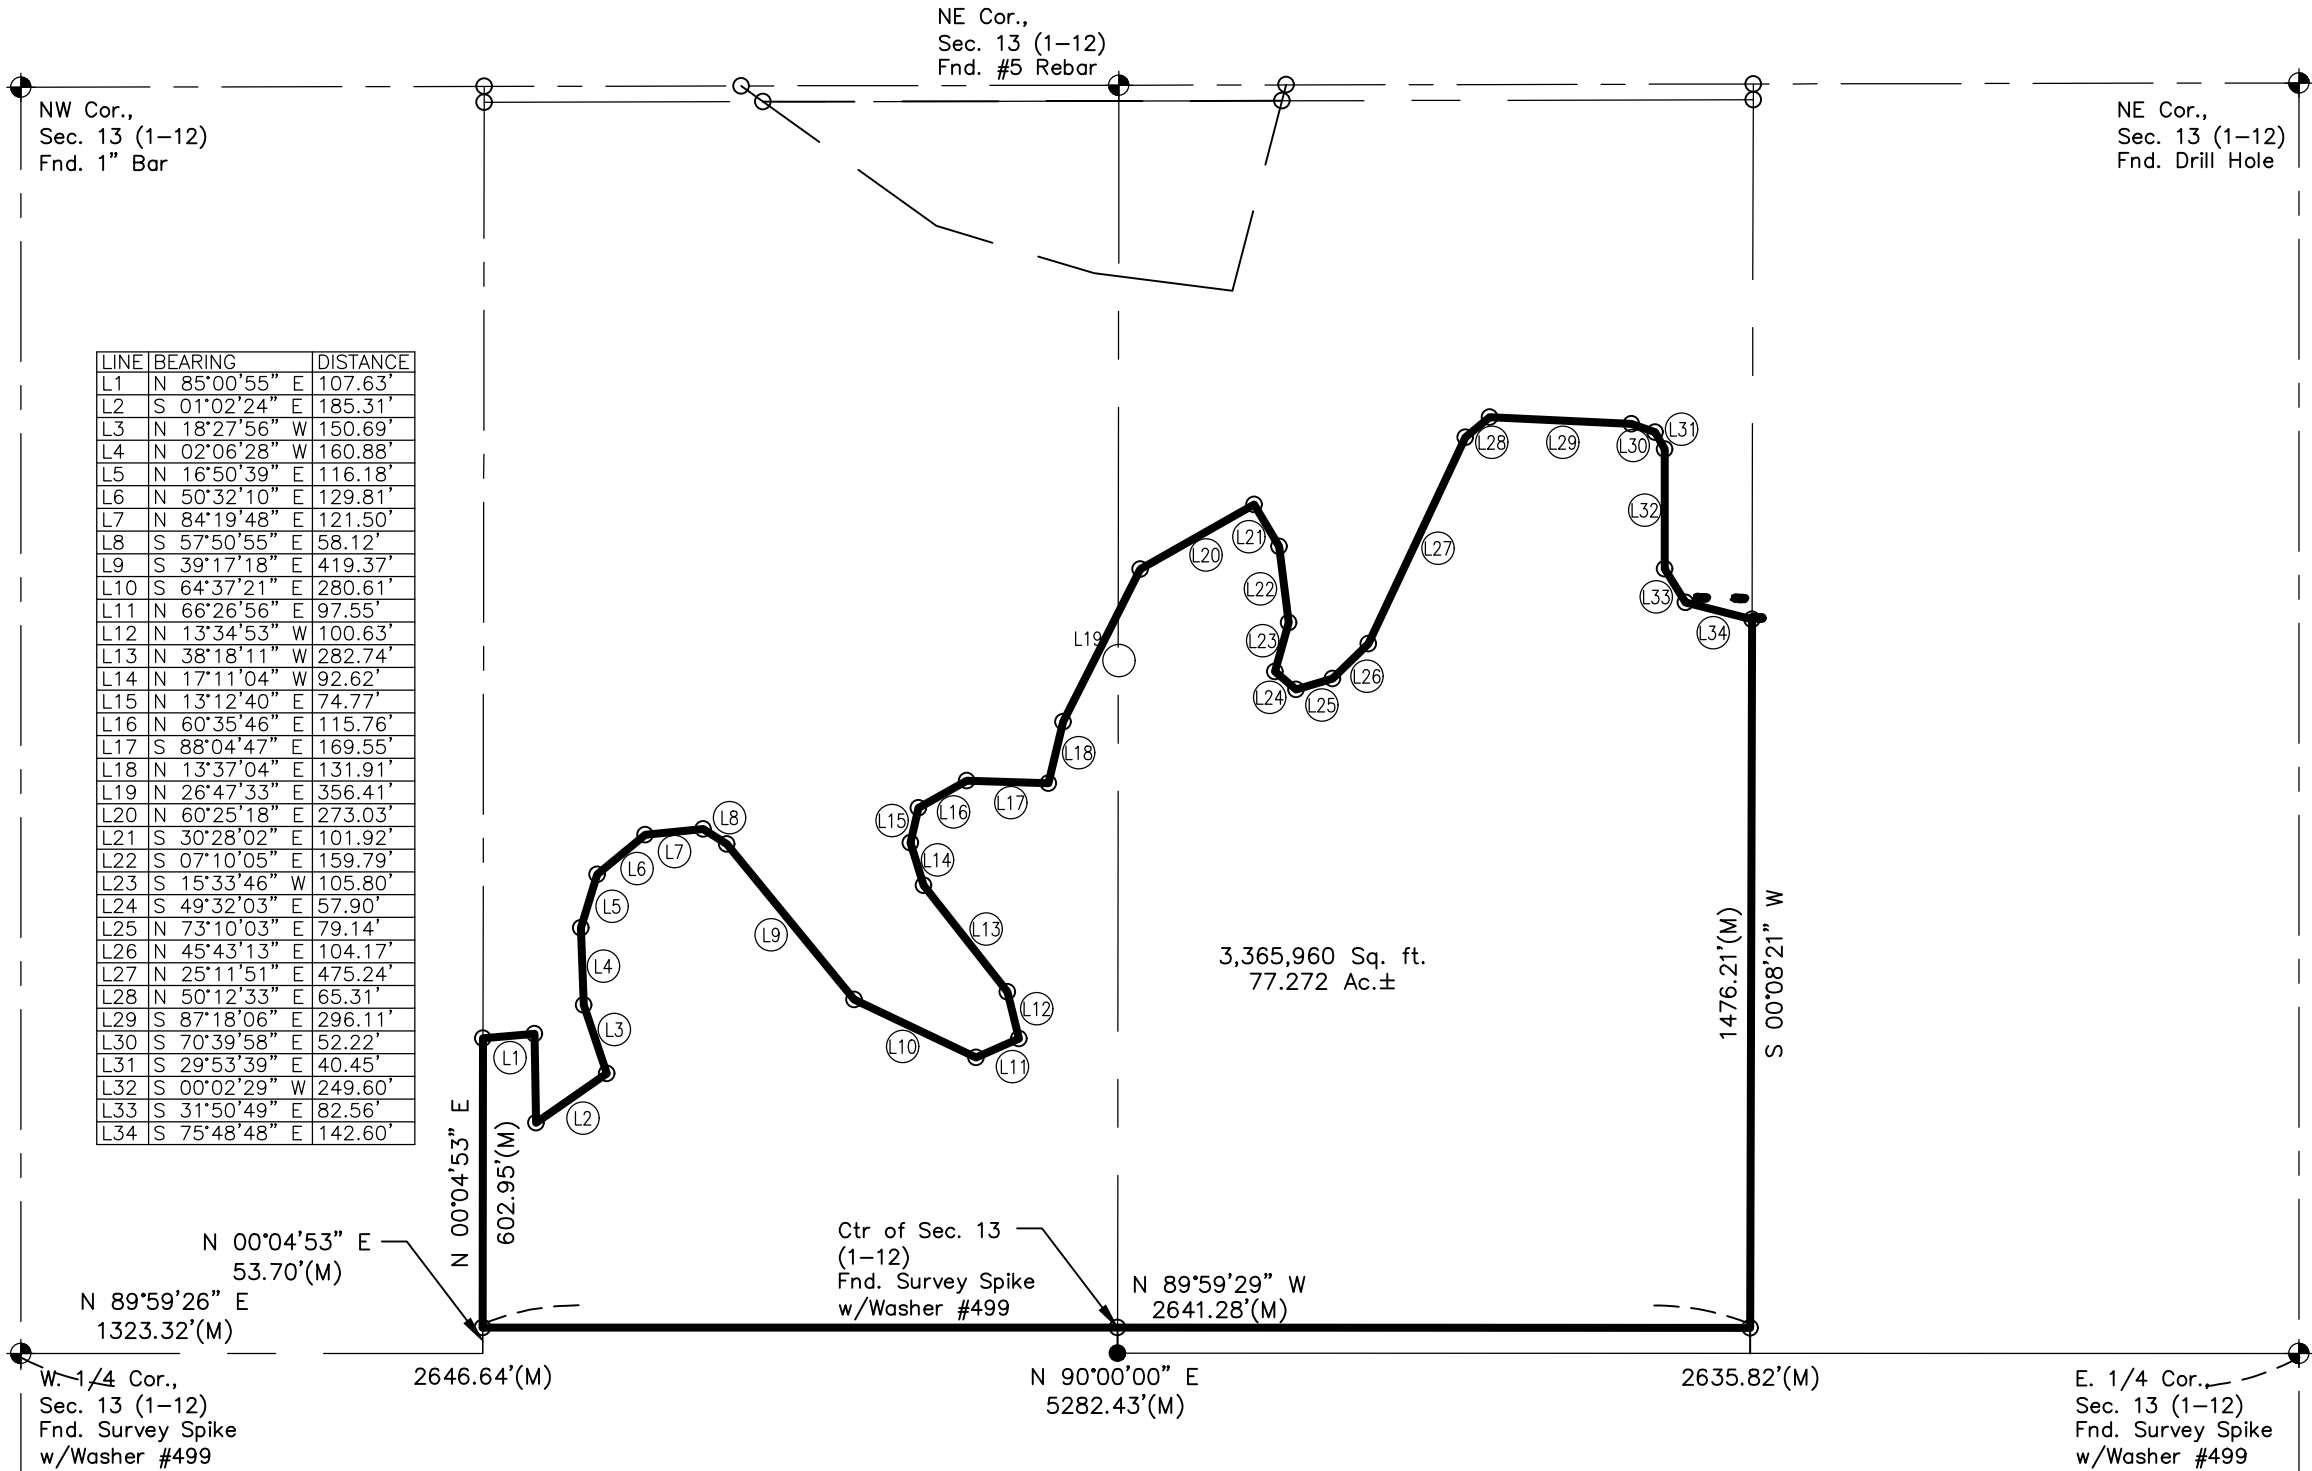

Surveyor's Certificate

I, Jayme M. Malone, a Professional Land Surveyor under the laws of the State of Nebraska, certify the above survey was executed by me, or under my direct supervision and complies with the current Nebraska Minimum Standards, on the date shown. Permanent monument corners as described on the survey drawing were placed at all missing or remonumented corners. Distances shown are measured in feet and decimals of a foot.

Signed this _____ day of _____, 20 ____.

Jayme M. Malone